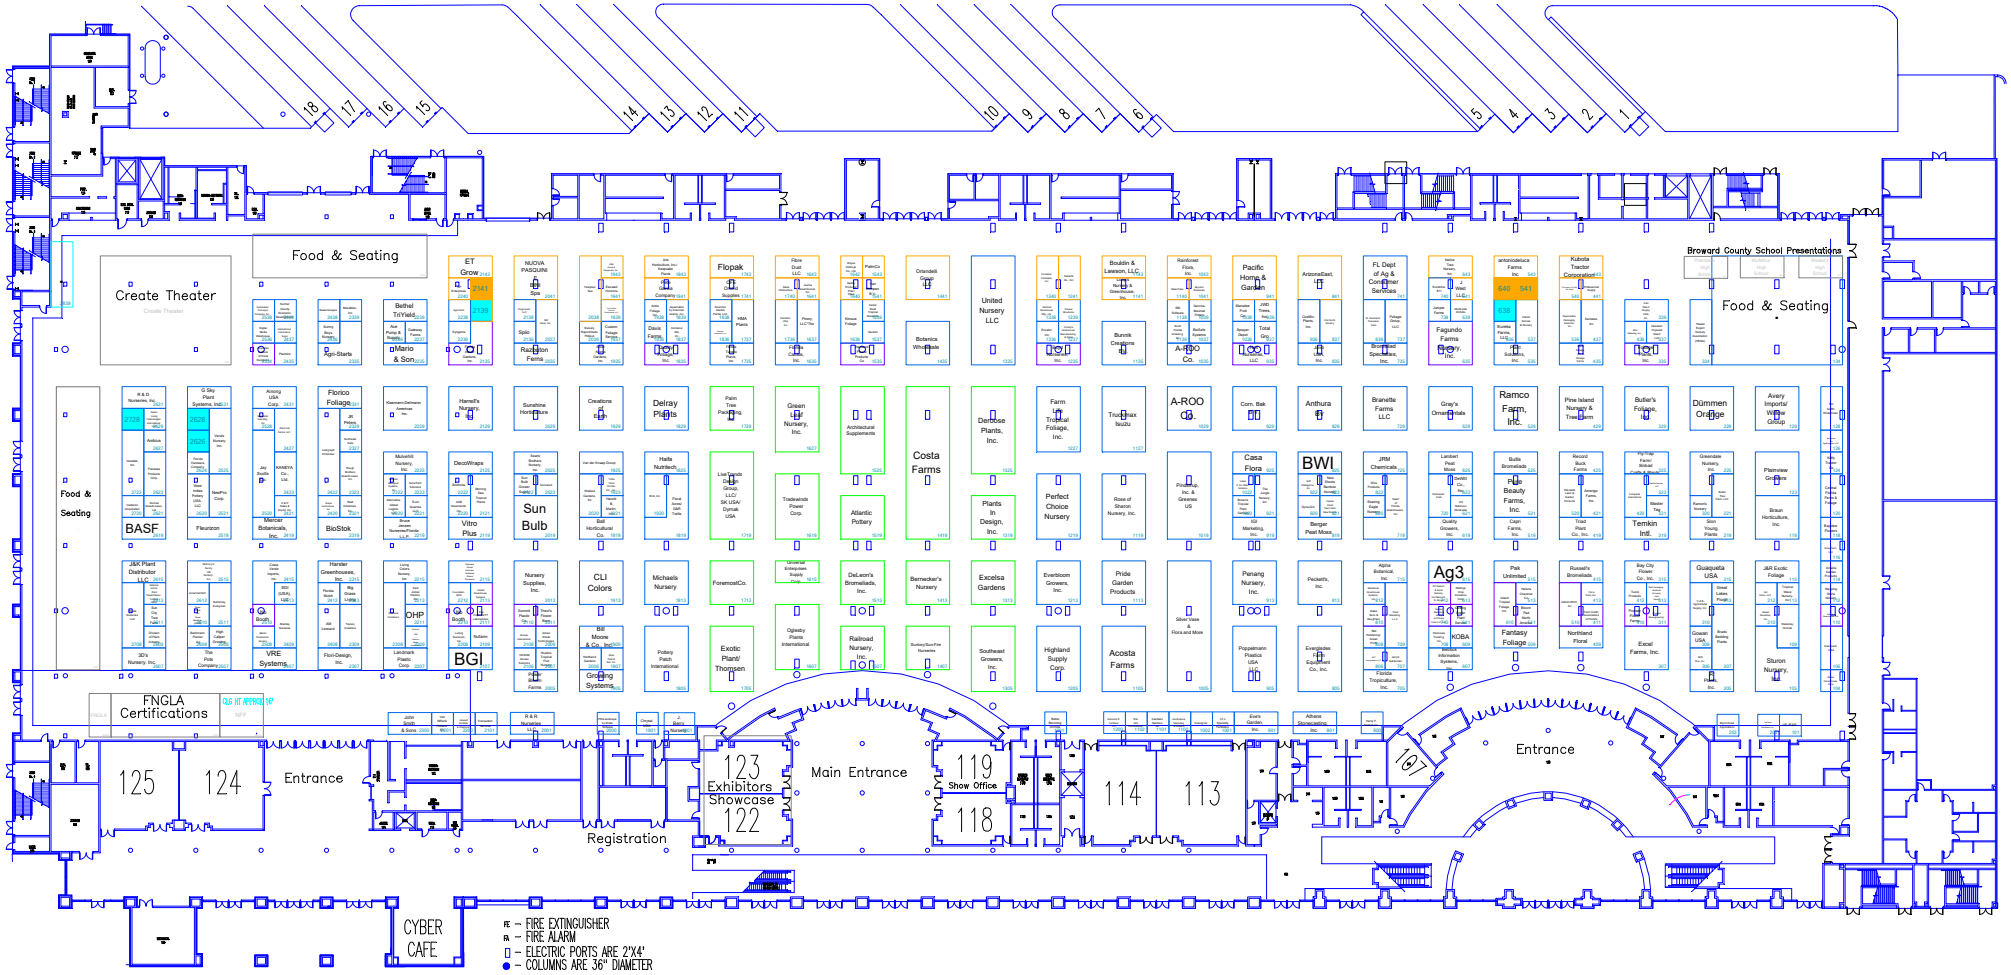
Create Theater
Food & Seating
Food & Seating
Food & Seating
Broward County School Presentations
FNGLA Certifications
125
124
Entrance
Registration
123
Exhibitors Showcase
122
Main Entrance
119
Show Office
118
114
113
Entrance
CYBER CAFE
FE – FIRE EXTINGUISHER
FA – FIRE ALARM
– ELECTRIC PORTS ARE 2'X4'
– COLUMNS ARE 36" DIAMETER